# Drainage Connection

Address EAST OF 122 NORTH PLEASANT ST Inspector _____

Date of Inspection 4/4/08 Contractor TOWN OF AMHERST

Dia. Of Pipe: 12" Type of Pipe HDPE

Slope (min.1/4"/foot) _____ Back fill _____

Bedding Type STONE Scale NTS
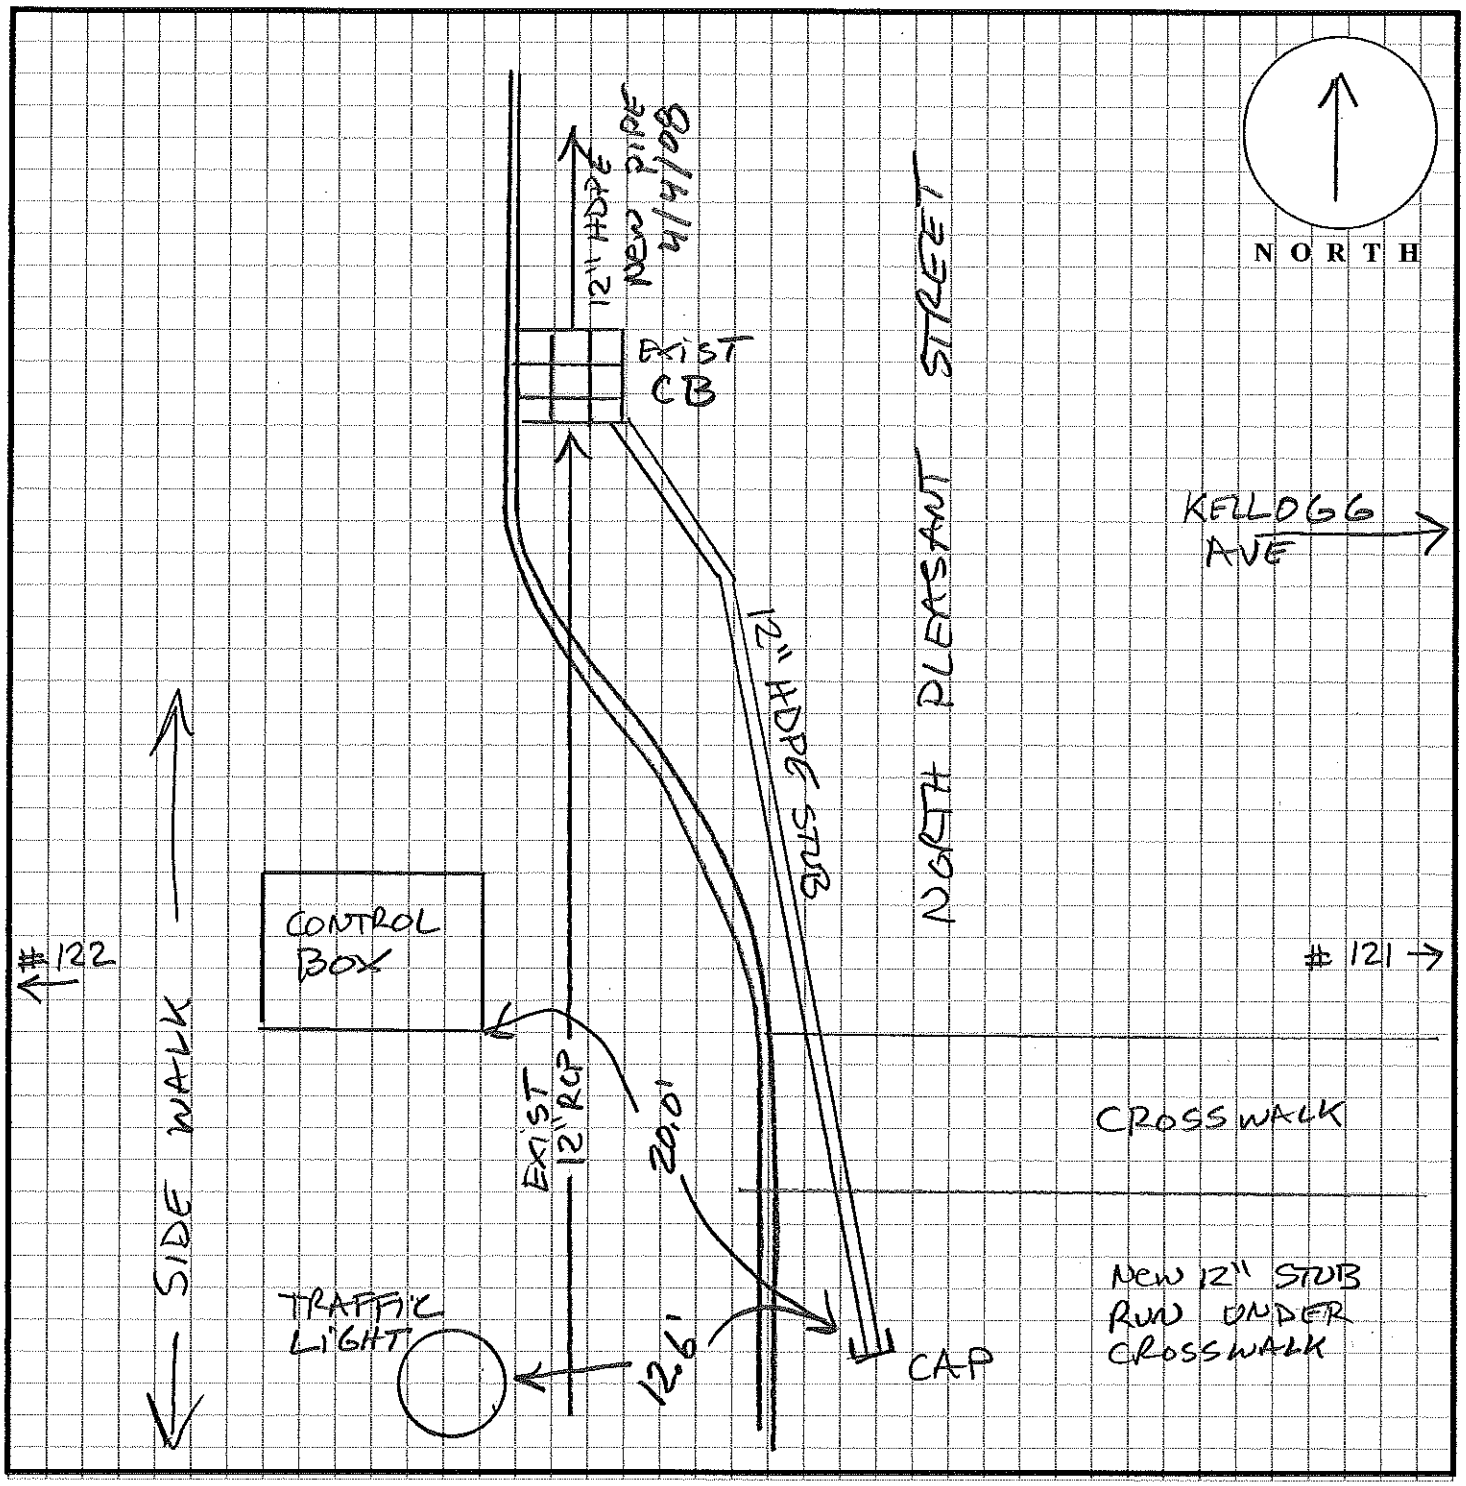
Inspected and Approved to backfill _____