TEMPORARY SEWER SERVICE REPAIR

& **Drainage Repair**

Address 122 NORTH PLEASANT ST Inspector PGD ELM

Date of Inspection 4/7/2008 Contractor TOA

Dia. Of Pipe: 4" Type of Pipe SDR / VC

Slope (min.1/4"/foot) — Back fill —

Bedding Type — Scale —

Inspected and Approved to backfill —

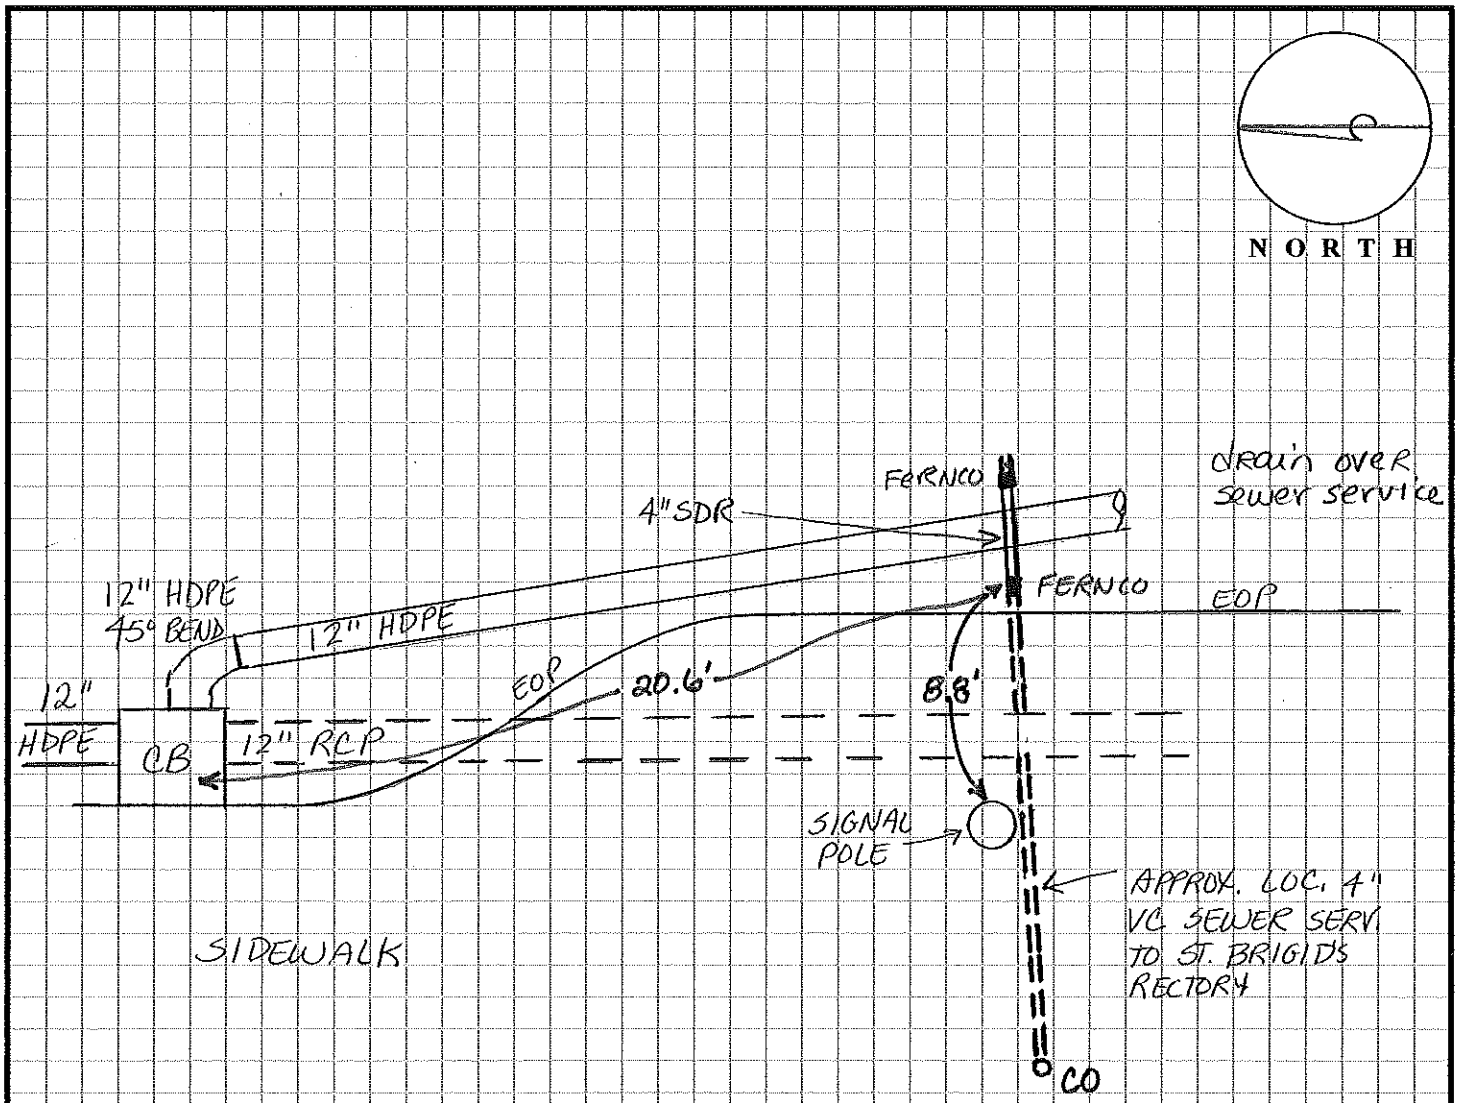


* Town is Rebuilding drain lines. Sewer service broke during construction. Service was blocked anyway. Town flushed service & replaced broken clay pipe with SDR pipe. Used 2 Ferncos. Service will need to be replaced.

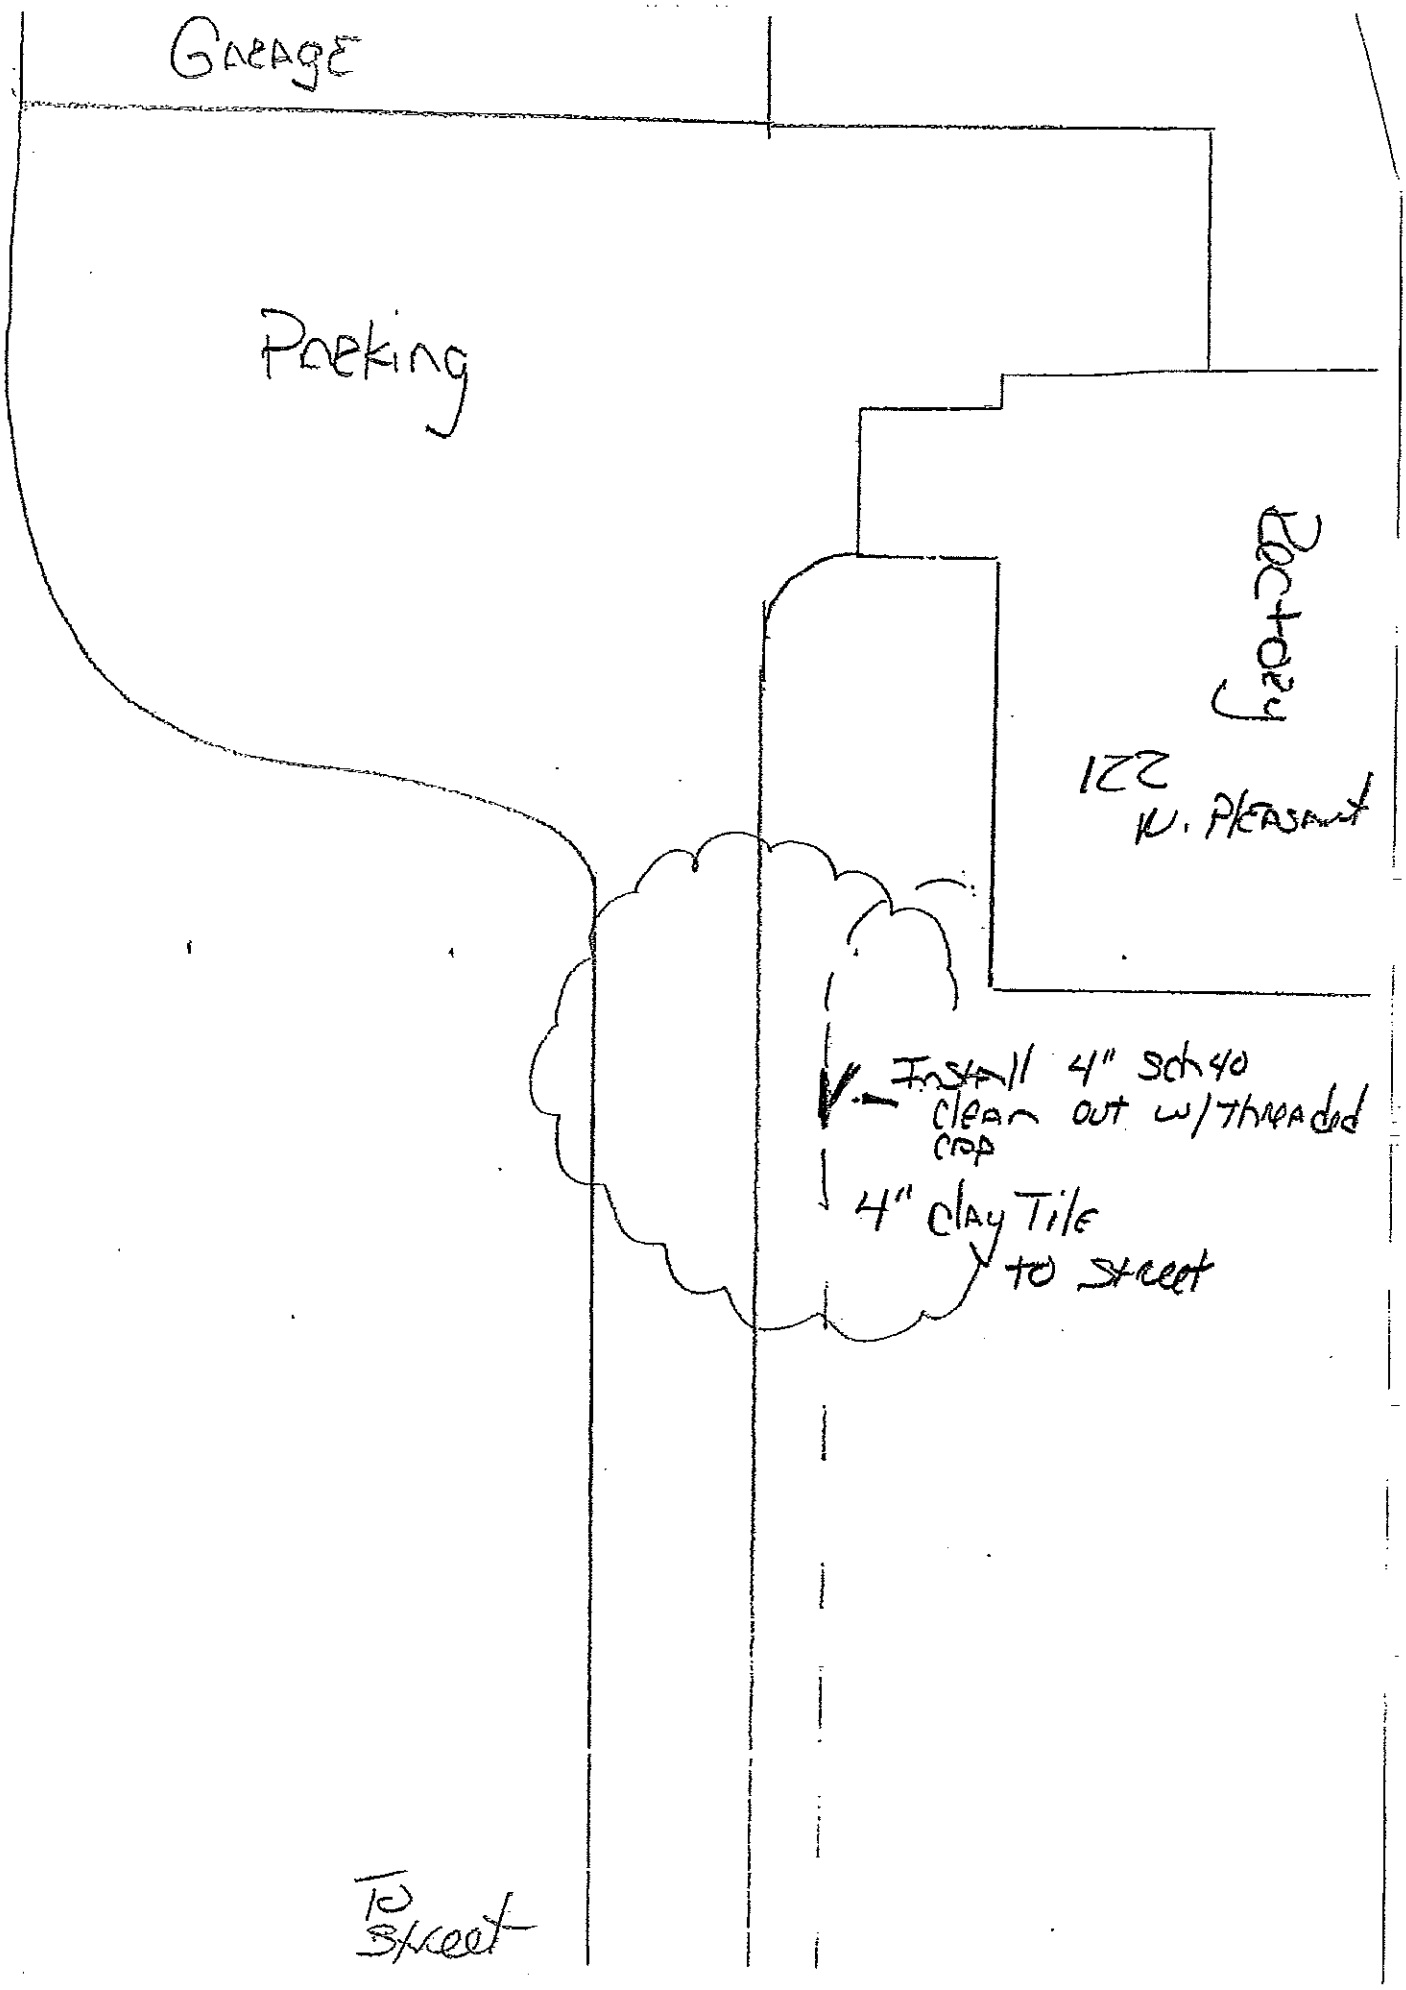
Garage
Parking
Factory
122
W. Pleasant
Install 4" Sch 40
clean out w/threaded
cap
4" Clay Tile
to street
To
Street