PROJECT: 19 NUTTING STREET

DATE: 11/15/2005

DRAWN: ELM

CHECKED:

WATER ☐

SEWER ☒
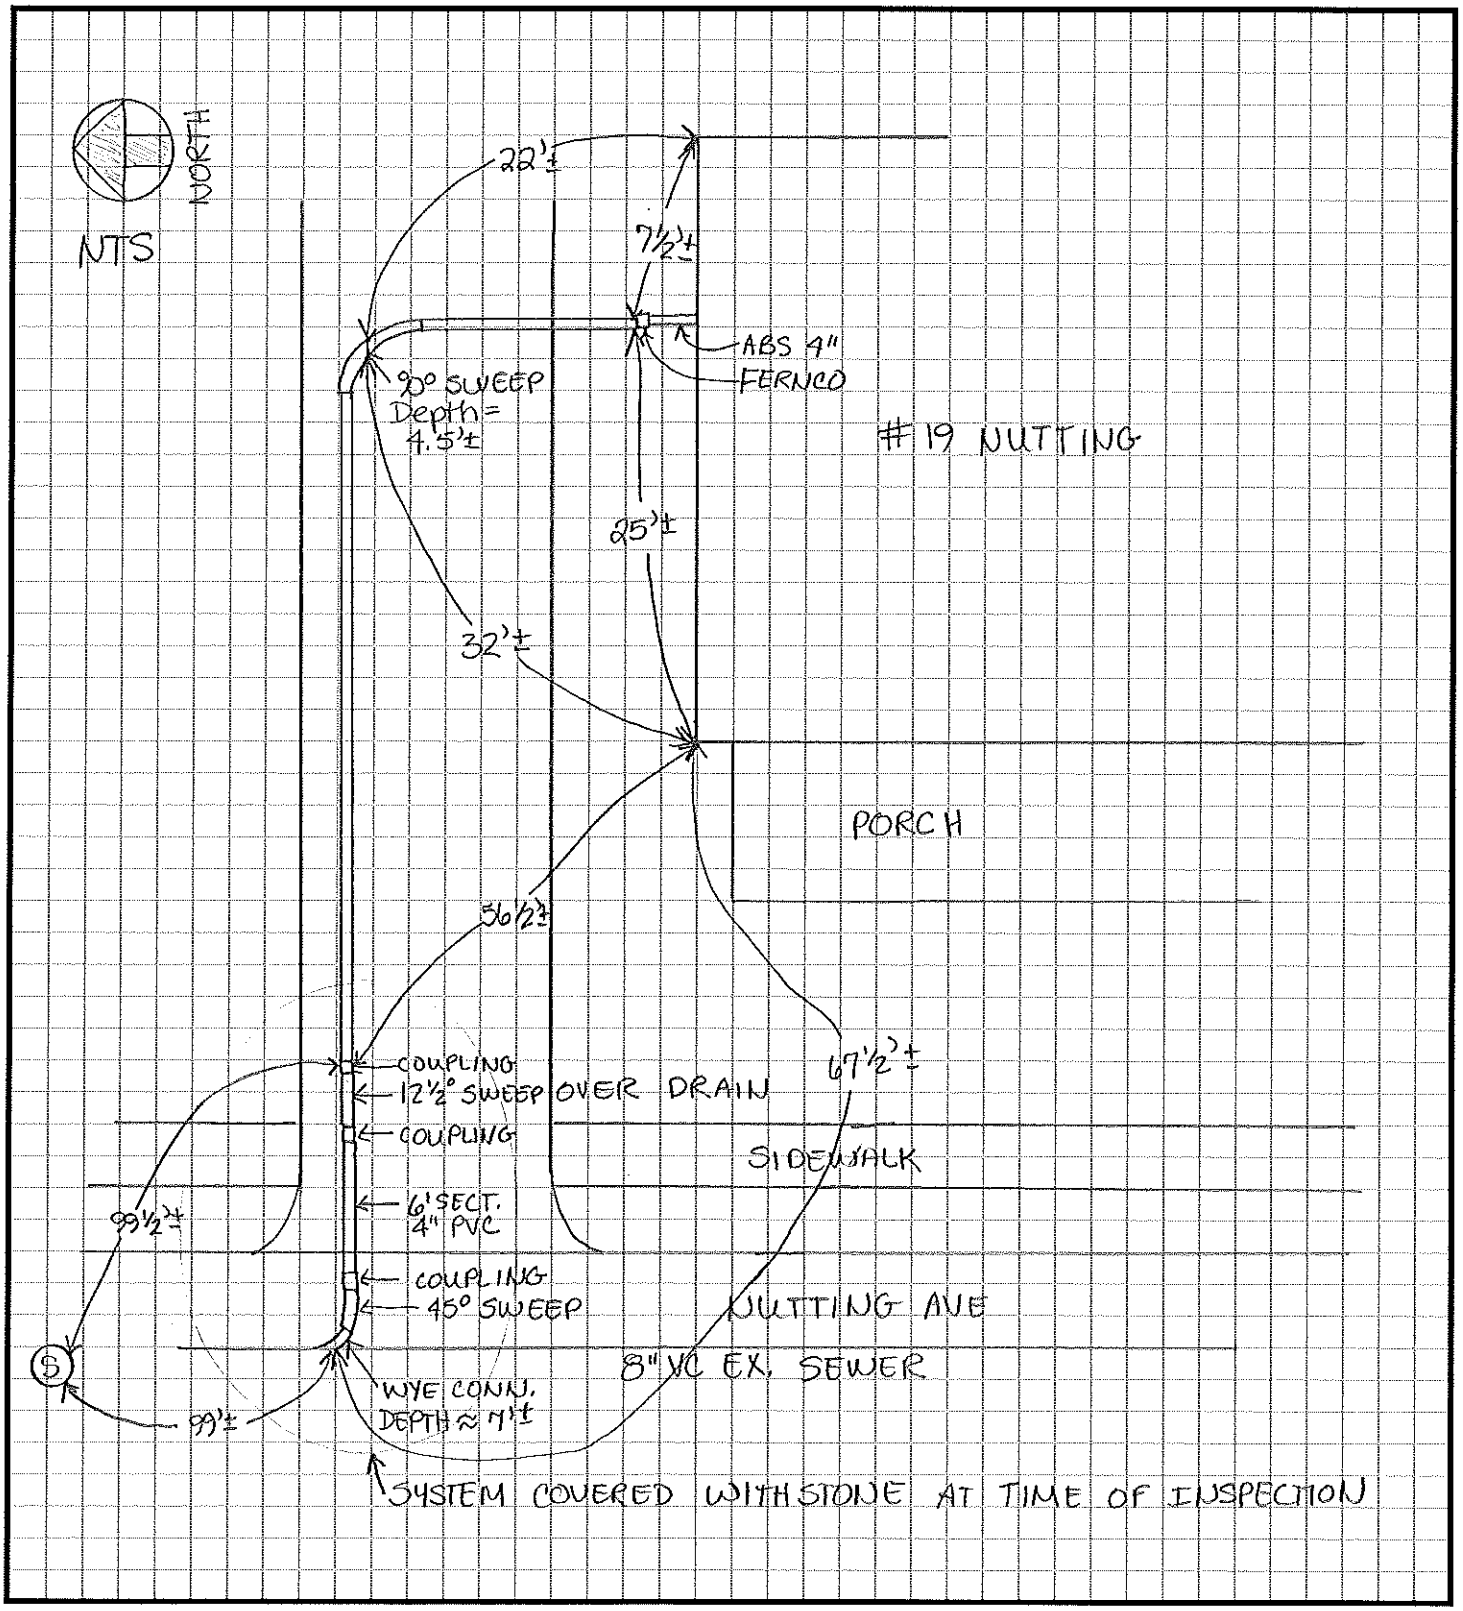
DRAINAGE ☐