10-25-95

FRANK RAY
19 DORSET LANE
FARMINGTON CT 06032
203-6772289

TO BILL START
BLDG. COMMISH
→ FAX 413-2564041

AS REQUESTED PER PHONE CONV 10/23/95
BILL, HOPE THIS MEETS WITH
YOUR APPROVAL - BRENDA MIAZGA
ANXIOUS TO START B4
WEATHER IS A FACTOR

THANK
FRANK

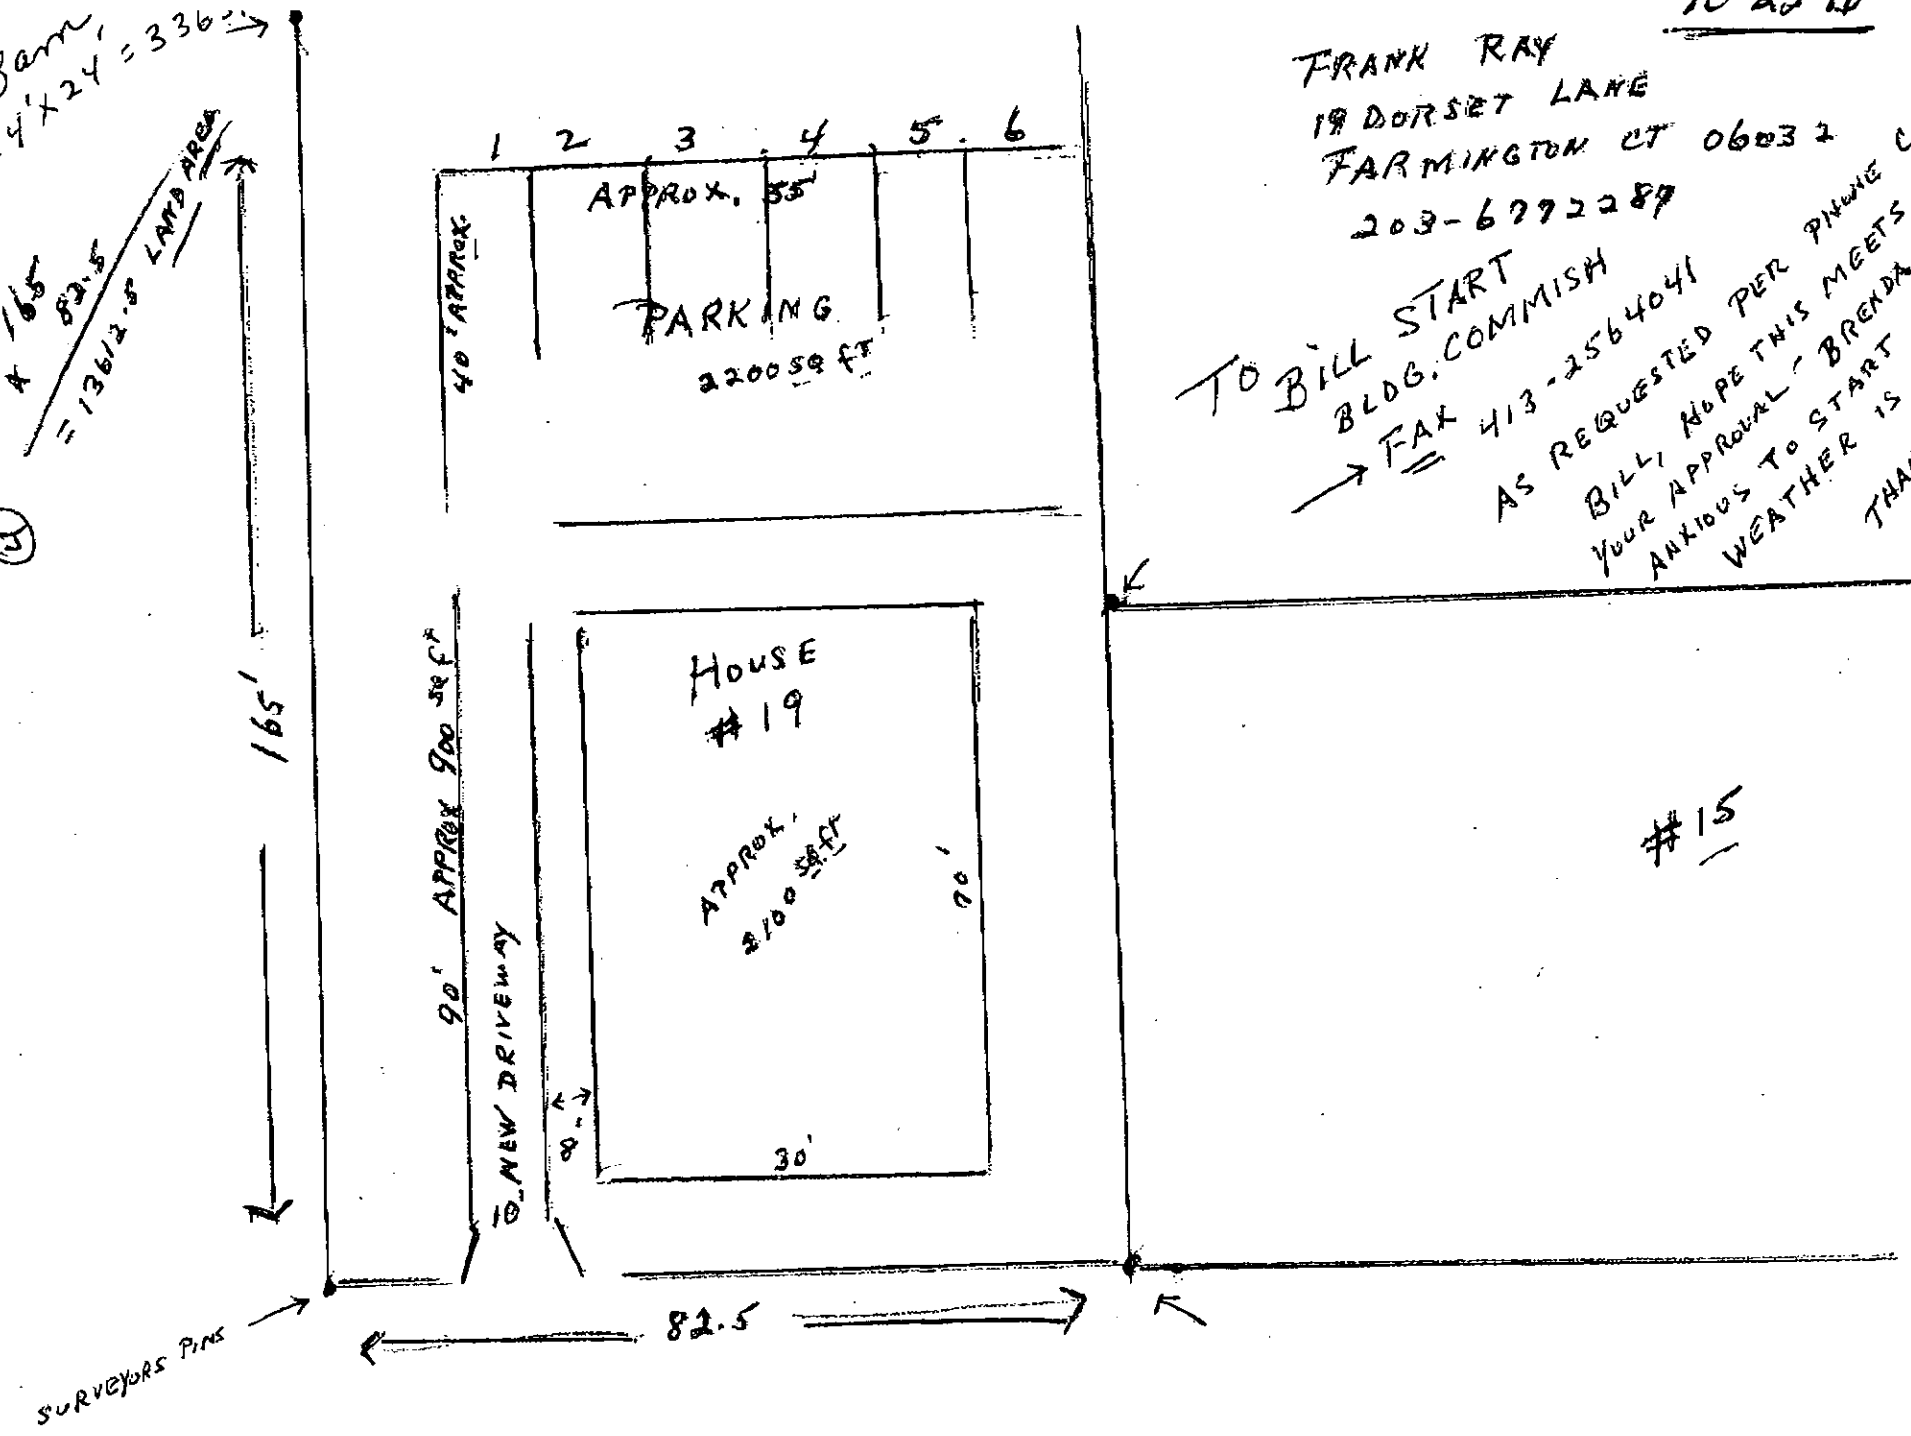

4

7132

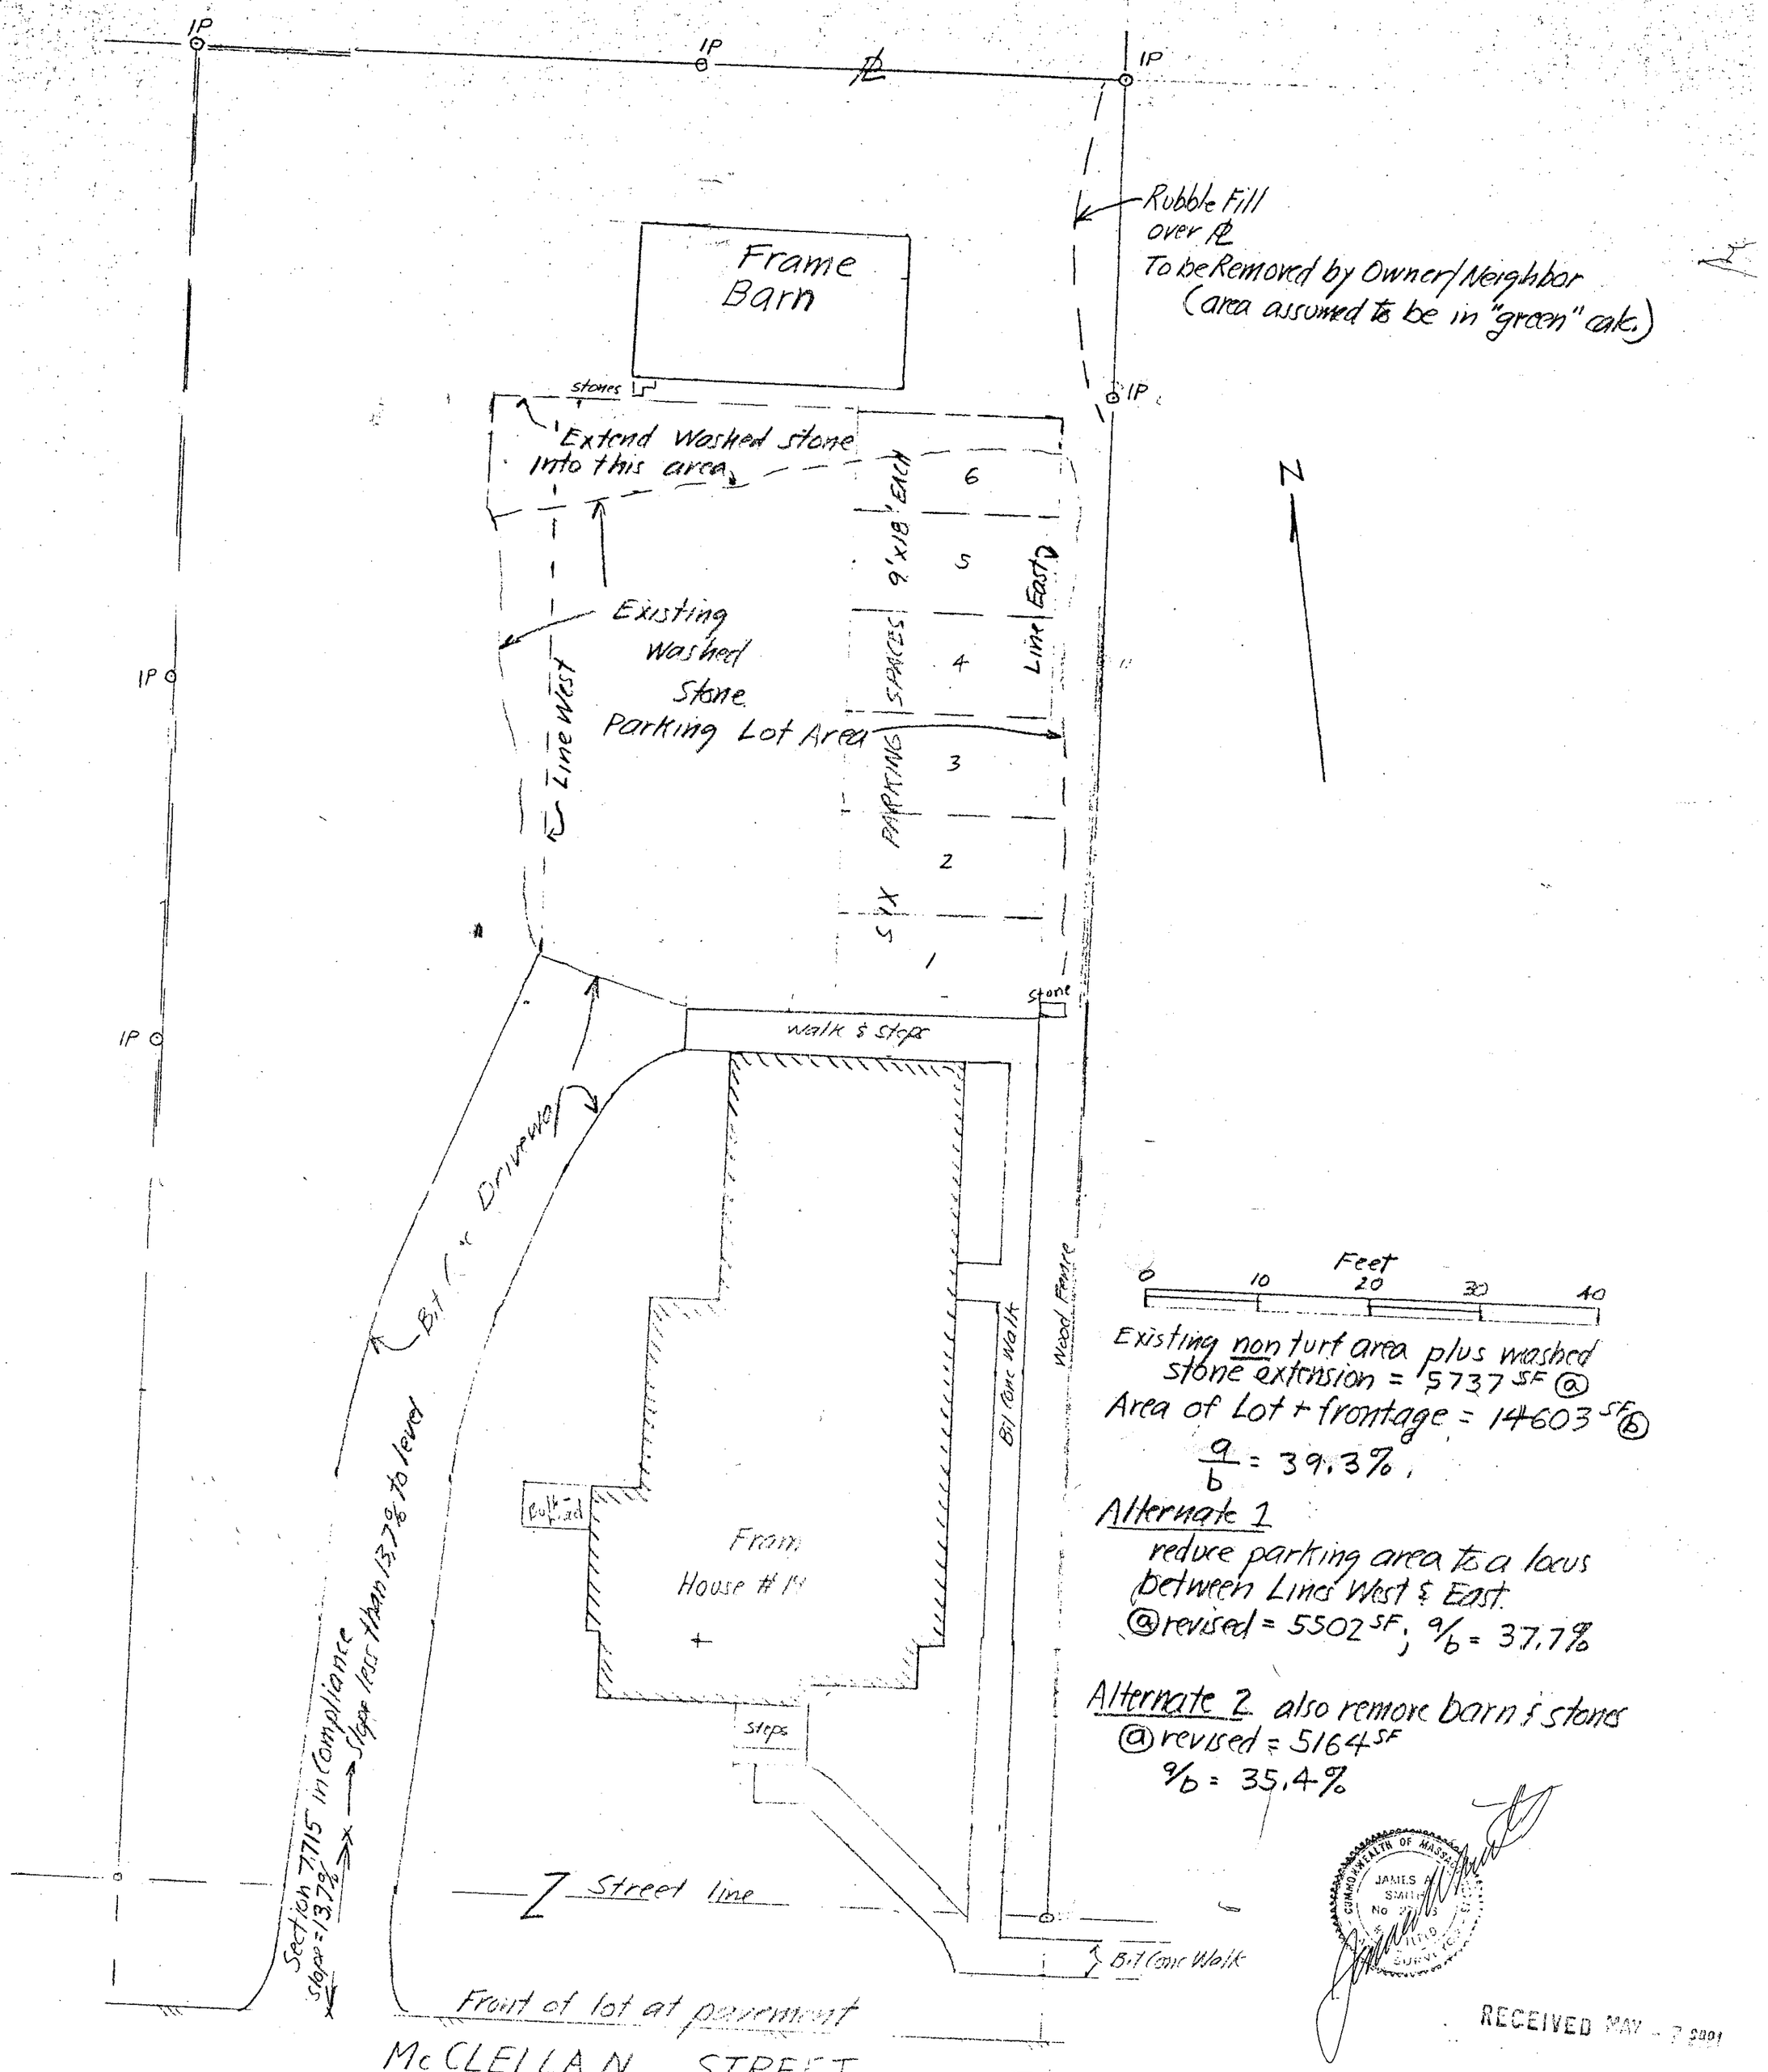

Existing non turf area plus washed stone extension = 5737 SF ⓐ
Area of Lot + frontage = 14603 SF ⓑ
$\frac{a}{b}$ = 39.3%.

Alternate 1
reduce parking area to a locus between Lines West & East.
ⓐ revised = 5502 SF; a/b = 37.7%

Alternate 2 also remove barn & stones
ⓐ revised = 5164 SF
a/b = 35.4%

COMMONWEALTH OF MASSACHUSETTS
JAMES A. SMITH
No. 27[illegible]
PROFESSIONAL LAND SURVEYOR

RECEIVED MAY - 7 2001

Zoning Compliance Plan
made for
Frank Ray
for property at Amherst, Massachusetts

James A. Smith PLS
4 Bayberry Lane, Amherst MA 01002-1668