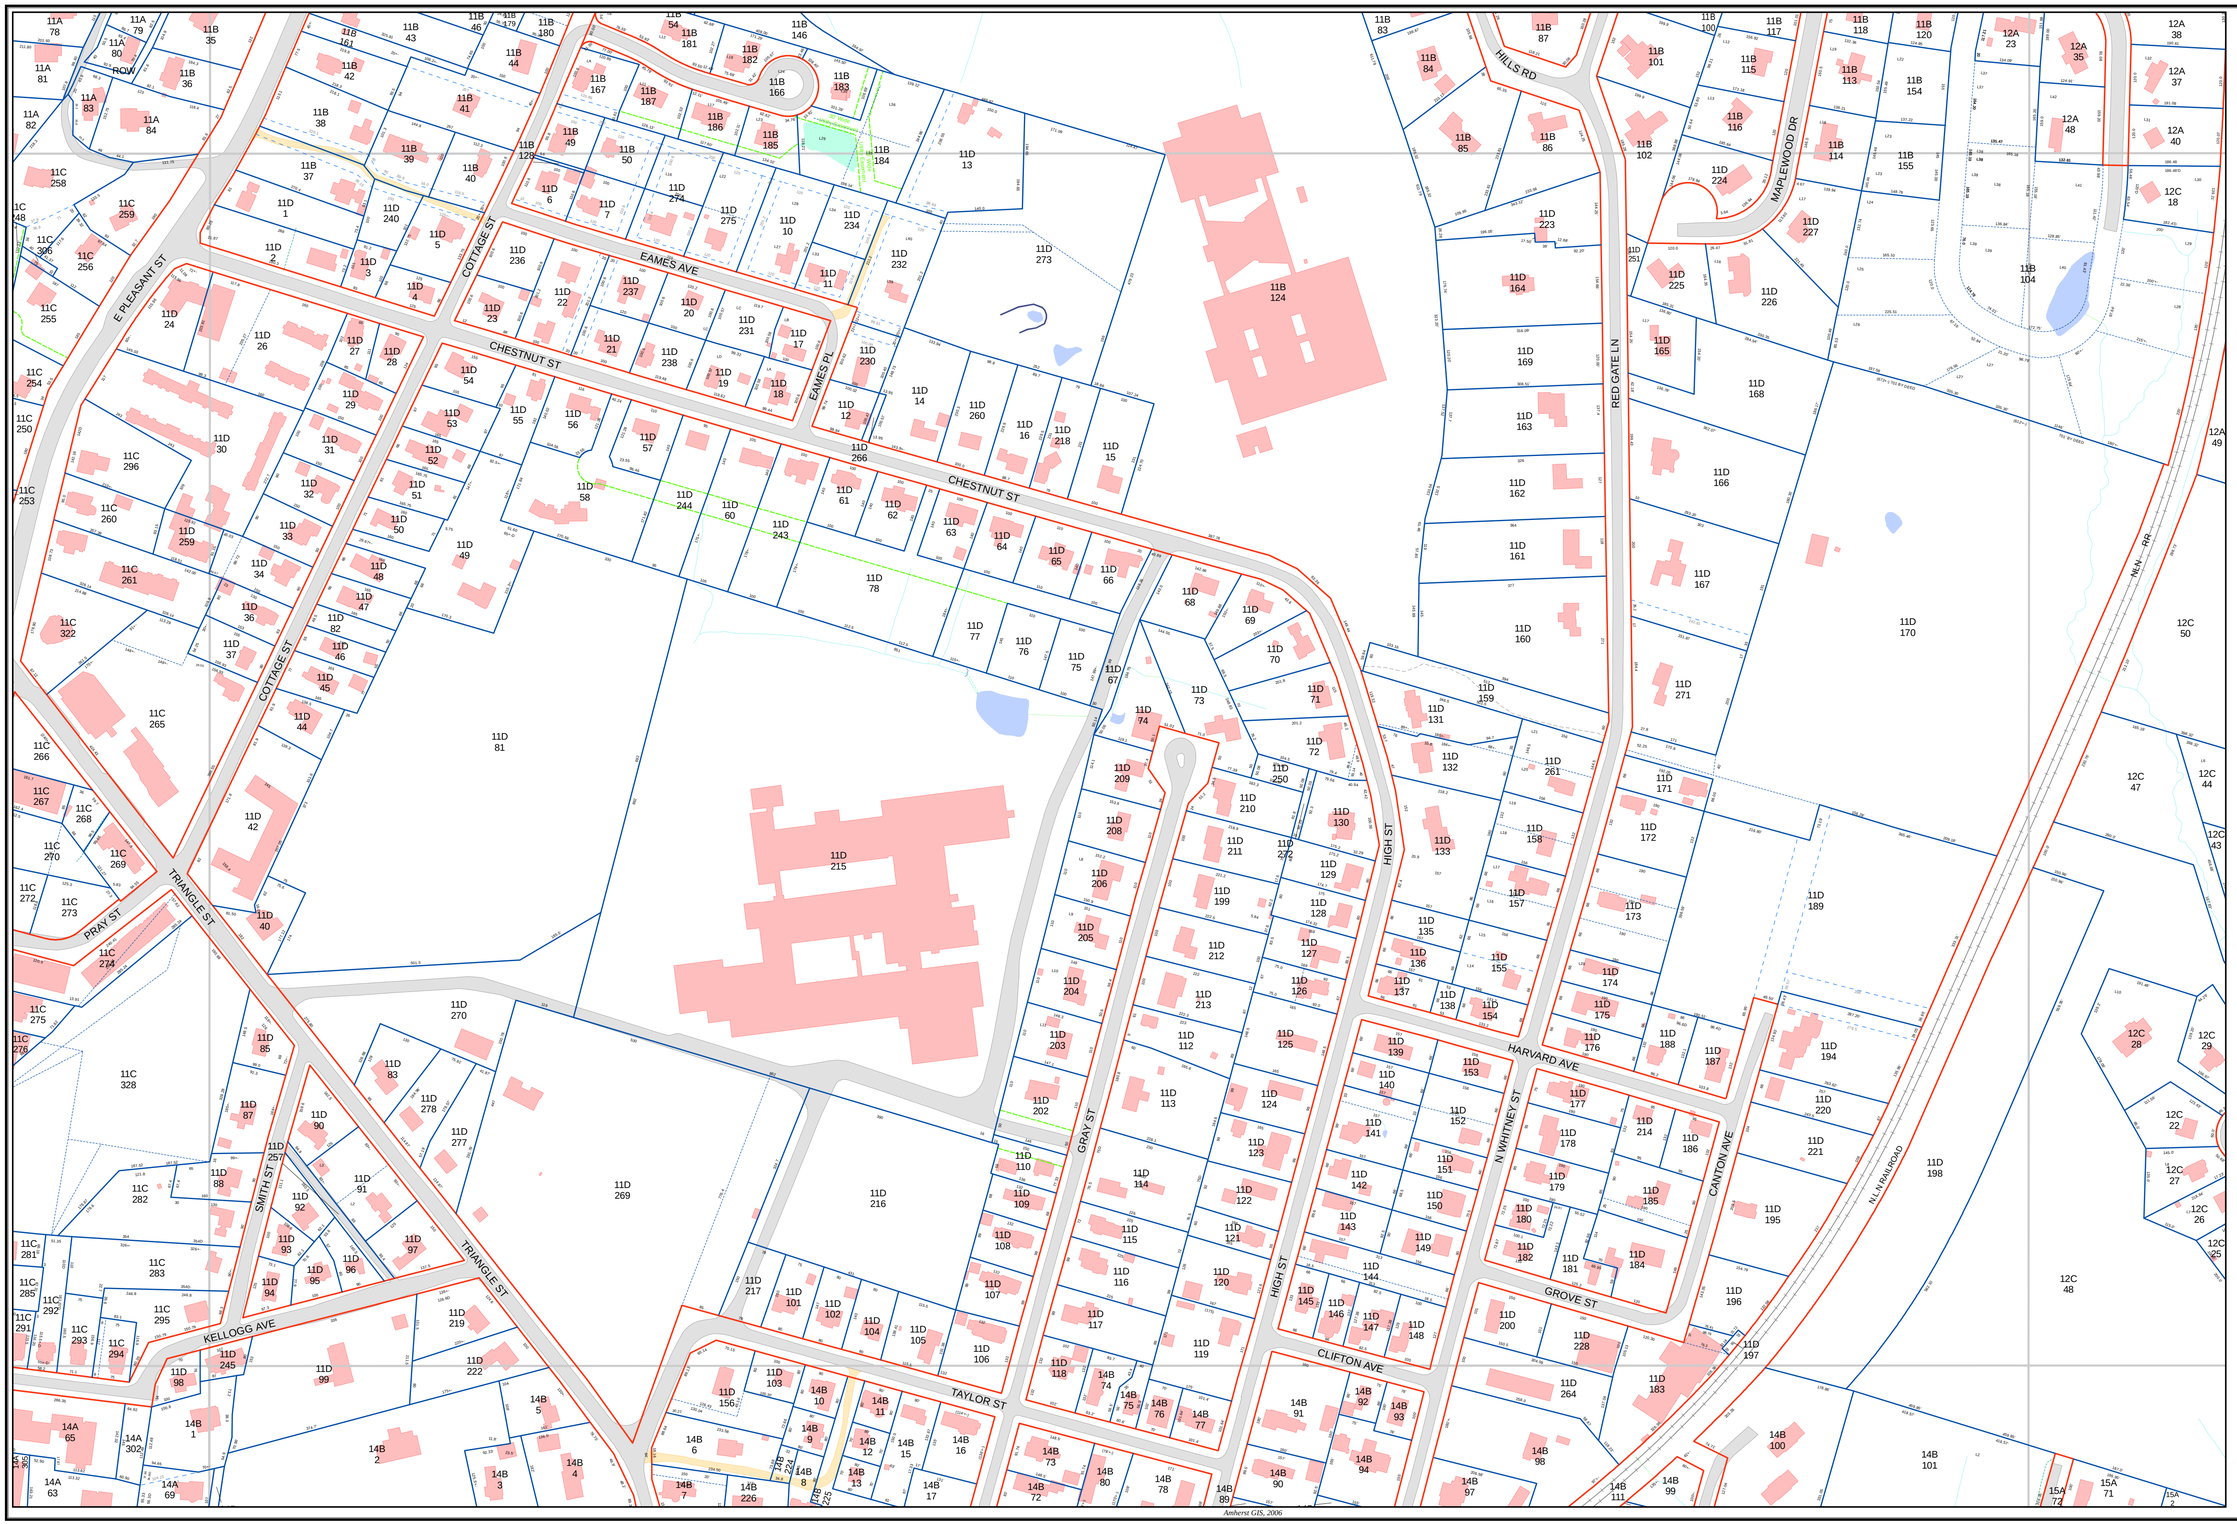

Town of Amherst

gis.amherst*ma*.gov

Tax Parcel Map 11D

Legend

- Property Line
- Hydro Property Line
- Right of Way Line
- Town Boundary
- Easement Boundary
- Former Property Line
- Subdivision Lot Line
- Structures
- Paved Roadways
- Unpaved Roads
- Tax Map Grid
- Rail Lines
- Trails
- Streams
- Headwalls, Floodwalls
- Hydro Connector
- Major Culverts
- Major Drainage Ditches
- Dam
- Retention Basin
- Rivers, Ponds, Reservoirs

Planimetric basemap features compiled at 1"=40' and 1"=100' scale from April, 1999 Aerial Photography.

Parcels compiled through a "best-fit" methodology to match the basemap; revisions are ongoing.

Horizontal Datum: MA Stateplane Coordinate System, Zone 4151, Datum NAD83, Feet

The information depicted on this map is for planning purposes only. It may not be adequate for legal boundary definition, regulatory interpretation, or property conveyance purposes.

THE TOWN OF AMHERST MAKES NO WARRANTIES, EXPRESSED OR IMPLIED, CONCERNING THE ACCURACY, COMPLETENESS, RELIABILITY, OR SUITABILITY OF THESE DATA. THE TOWN OF AMHERST DOES NOT ASSUME ANY LIABILITY ASSOCIATED WITH THE USE OR MISUSE OF THIS INFORMATION.

Print Date:
Jan 28, 2008

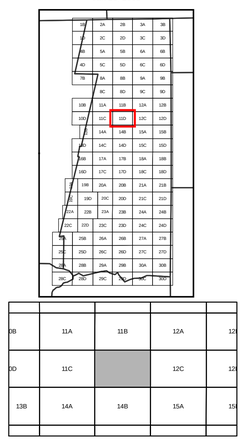

0 75 150 300 Feet

1 inch equals 150 feet

11D

Amherst GIS, 2006