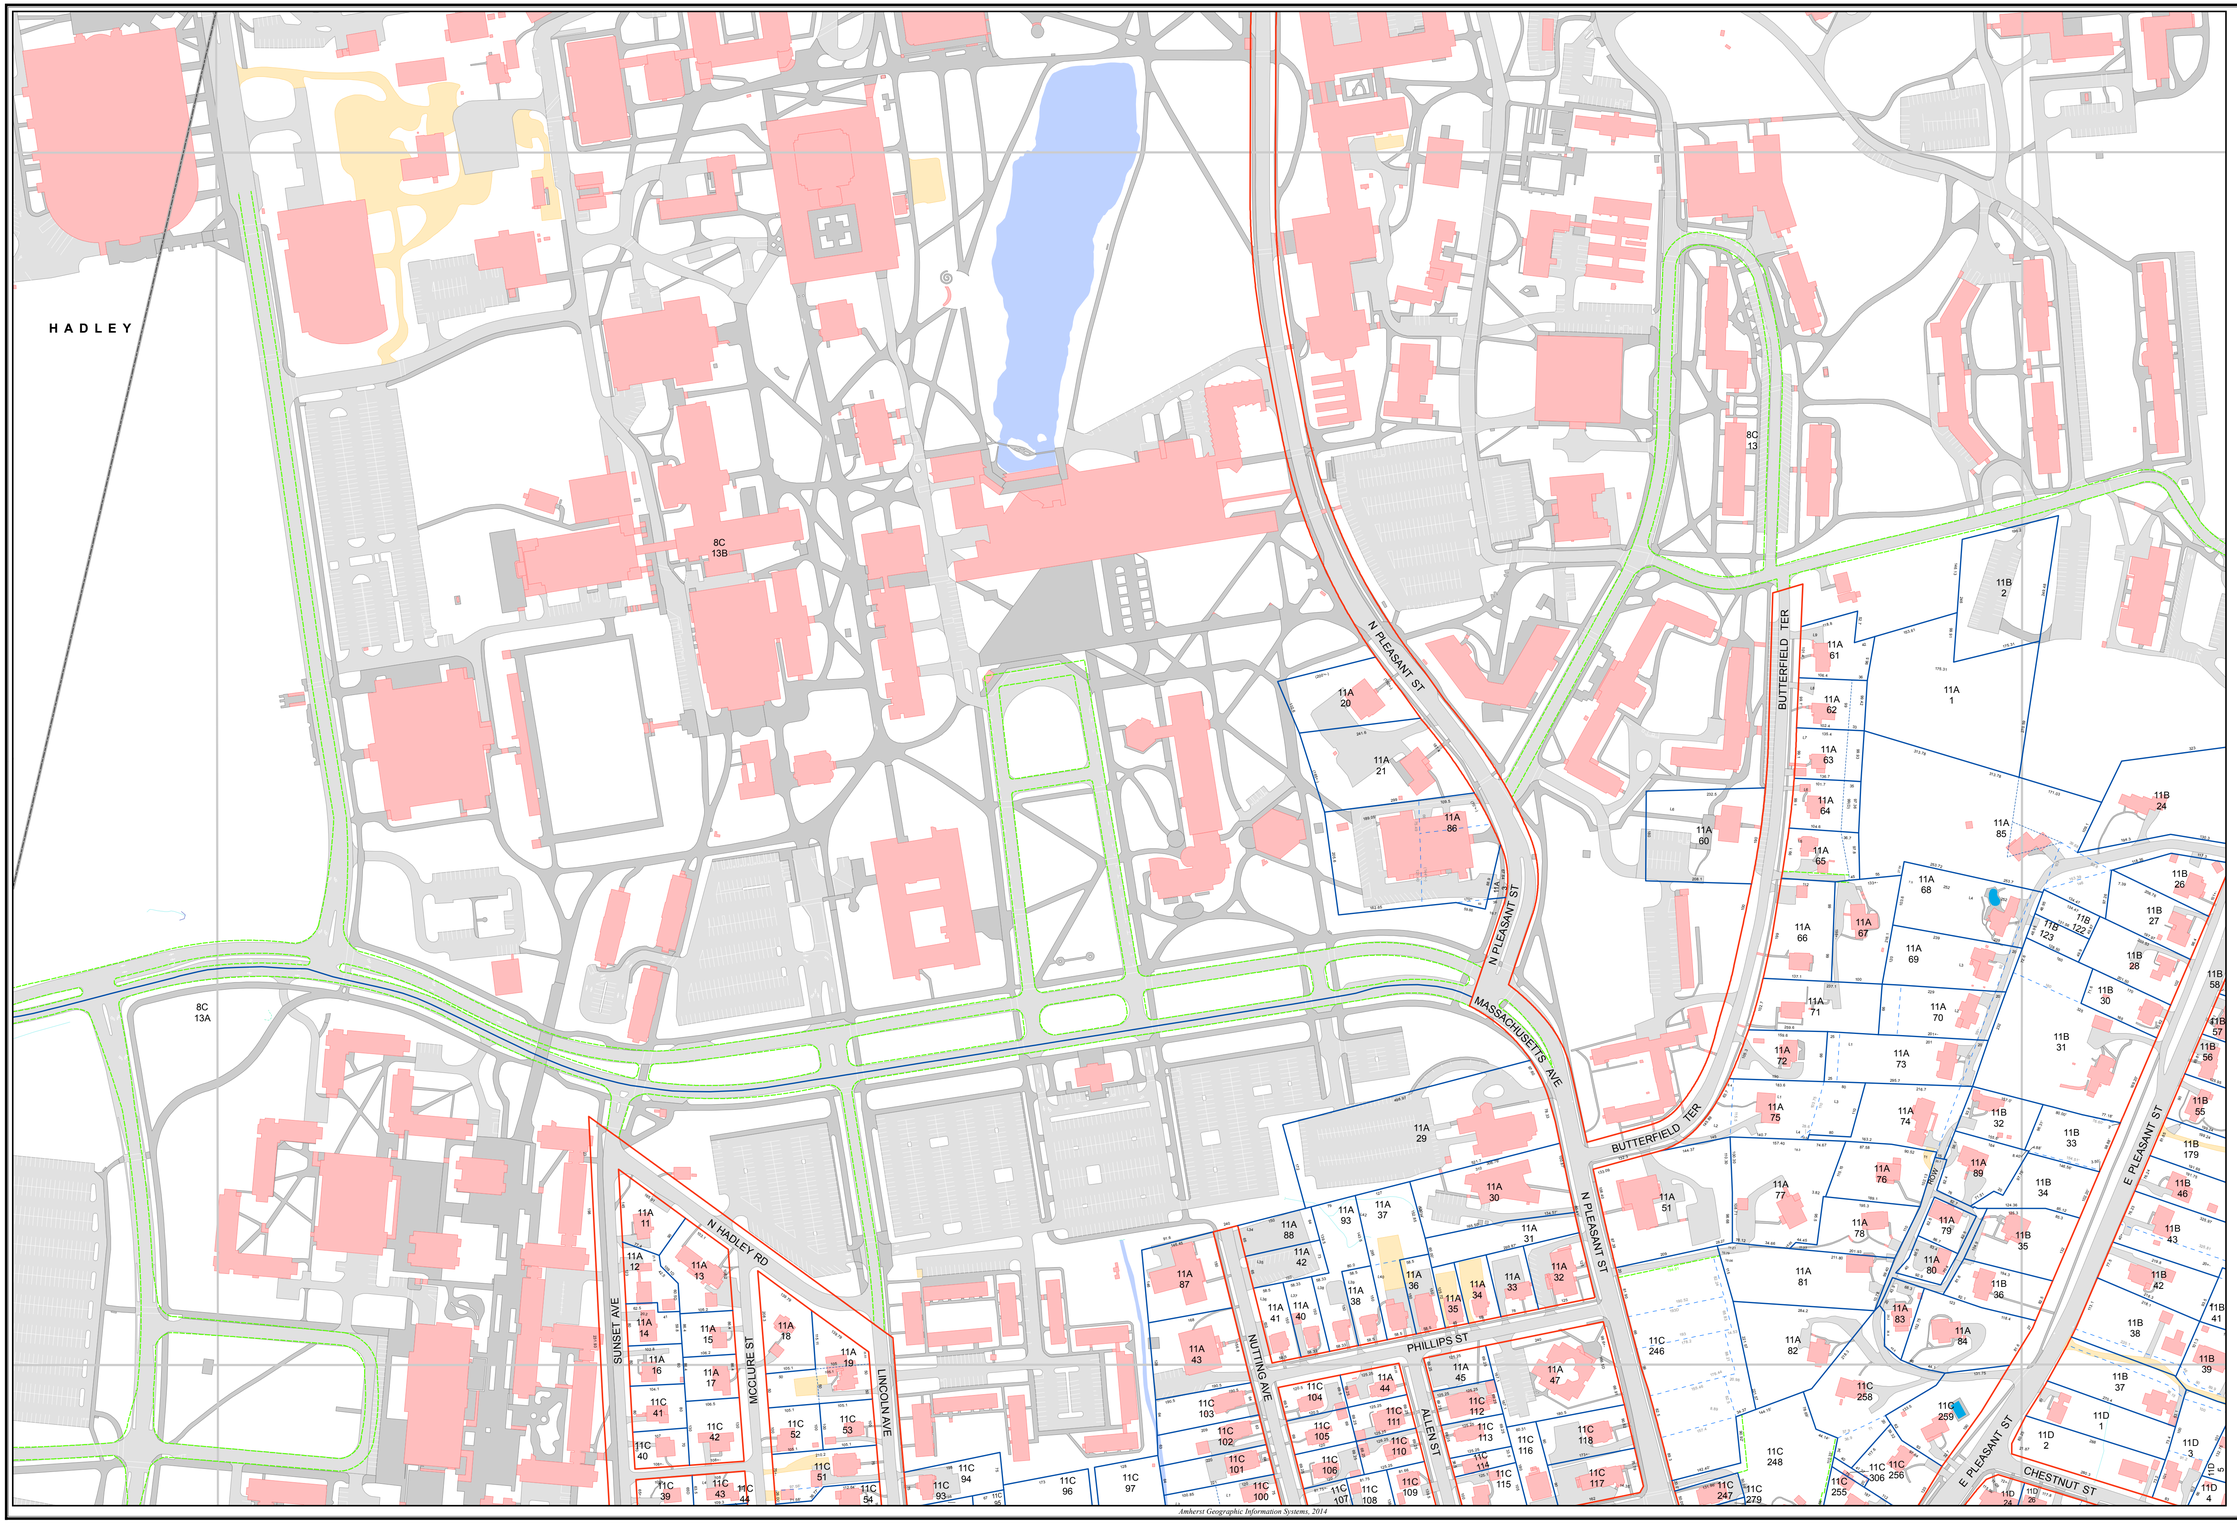

Amherst Geographic Information Systems, 2014

Town of Amherst

gis.amherst*ma*.gov

Tax Parcel Map 11A

Legend

- Property Line
- Hydro Property Line
- Right of Way Line
- Town Boundary
- Former Property Line
- Subdivision Lot Line
- Easement Boundary
- Tax Map Grid
- Rail Lines
- Trails
- Structures
- Above Ground Pool
- In Ground Pool
- Paved Roads, Driveways & Parking
- Unpaved Roads, Driveways & Parking
- Sidewalks, Walkways & Patios
- Streams
- Headwalls, Floodwalls
- Hydro Connector
- Major Culverts
- Major Drainage Ditches

Water Bodies

- Dams
- Retention ponds/Flood basins
- Pond; River

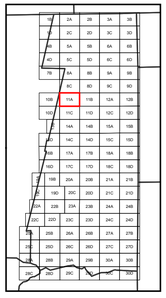

Planimetric basemap features compiled at 1"=40' scale from April 13, 2009 Aerial Photography.

Parcels compiled through a "best-fit" methodology to match the basemap; revisions are ongoing.

Horizontal Datum: MA Stateplane Coordinate System, Zone 4151, Datum NAD83, Feet

The information depicted on this map is for planning purposes only. It may not be adequate for legal boundary definition, regulatory interpretation, or property conveyance purposes.

THE TOWN OF AMHERST MAKES NO WARRANTIES, EXPRESSED OR IMPLIED, CONCERNING THE ACCURACY, COMPLETENESS, RELIABILITY, OR SUITABILITY OF THESE DATA. THE TOWN OF AMHERST DOES NOT ASSUME ANY LIABILITY ASSOCIATED WITH THE USE OR MISUSE OF THIS INFORMATION.

Production Date:
Jan 2, 2014

0 75 150 300 Feet

1 inch = 150 feet

11A